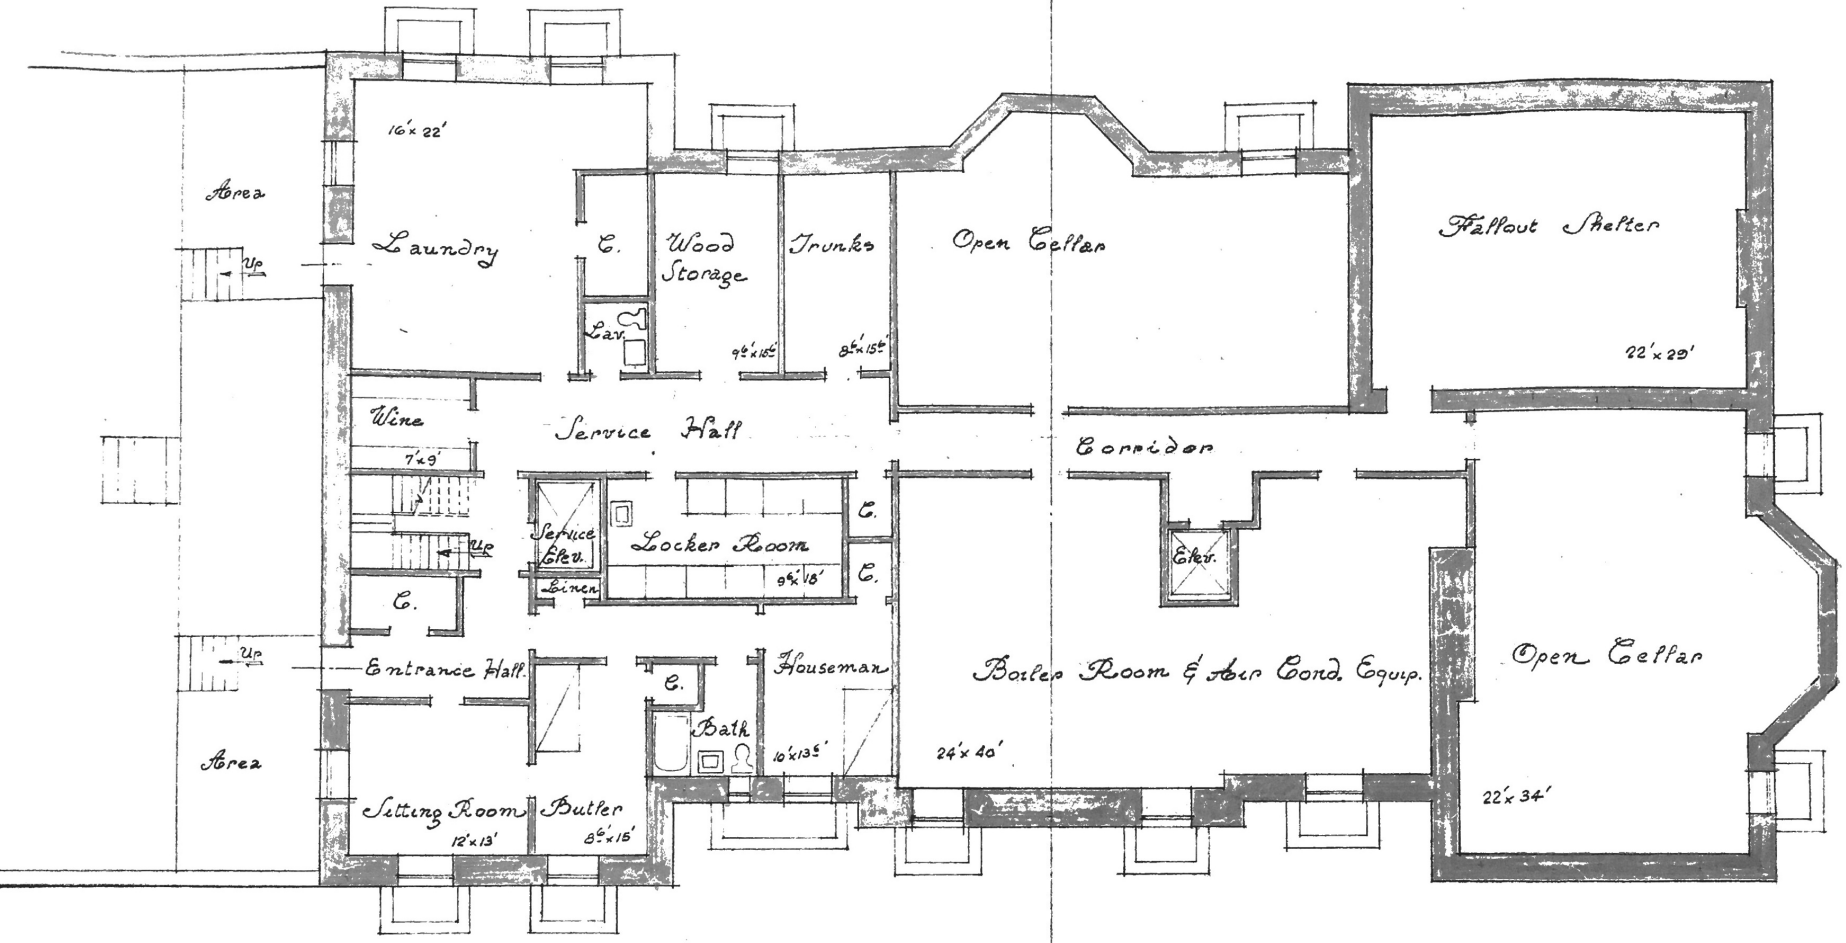

CELLAR PLAN

Scale : 1/8" = 1'-0"

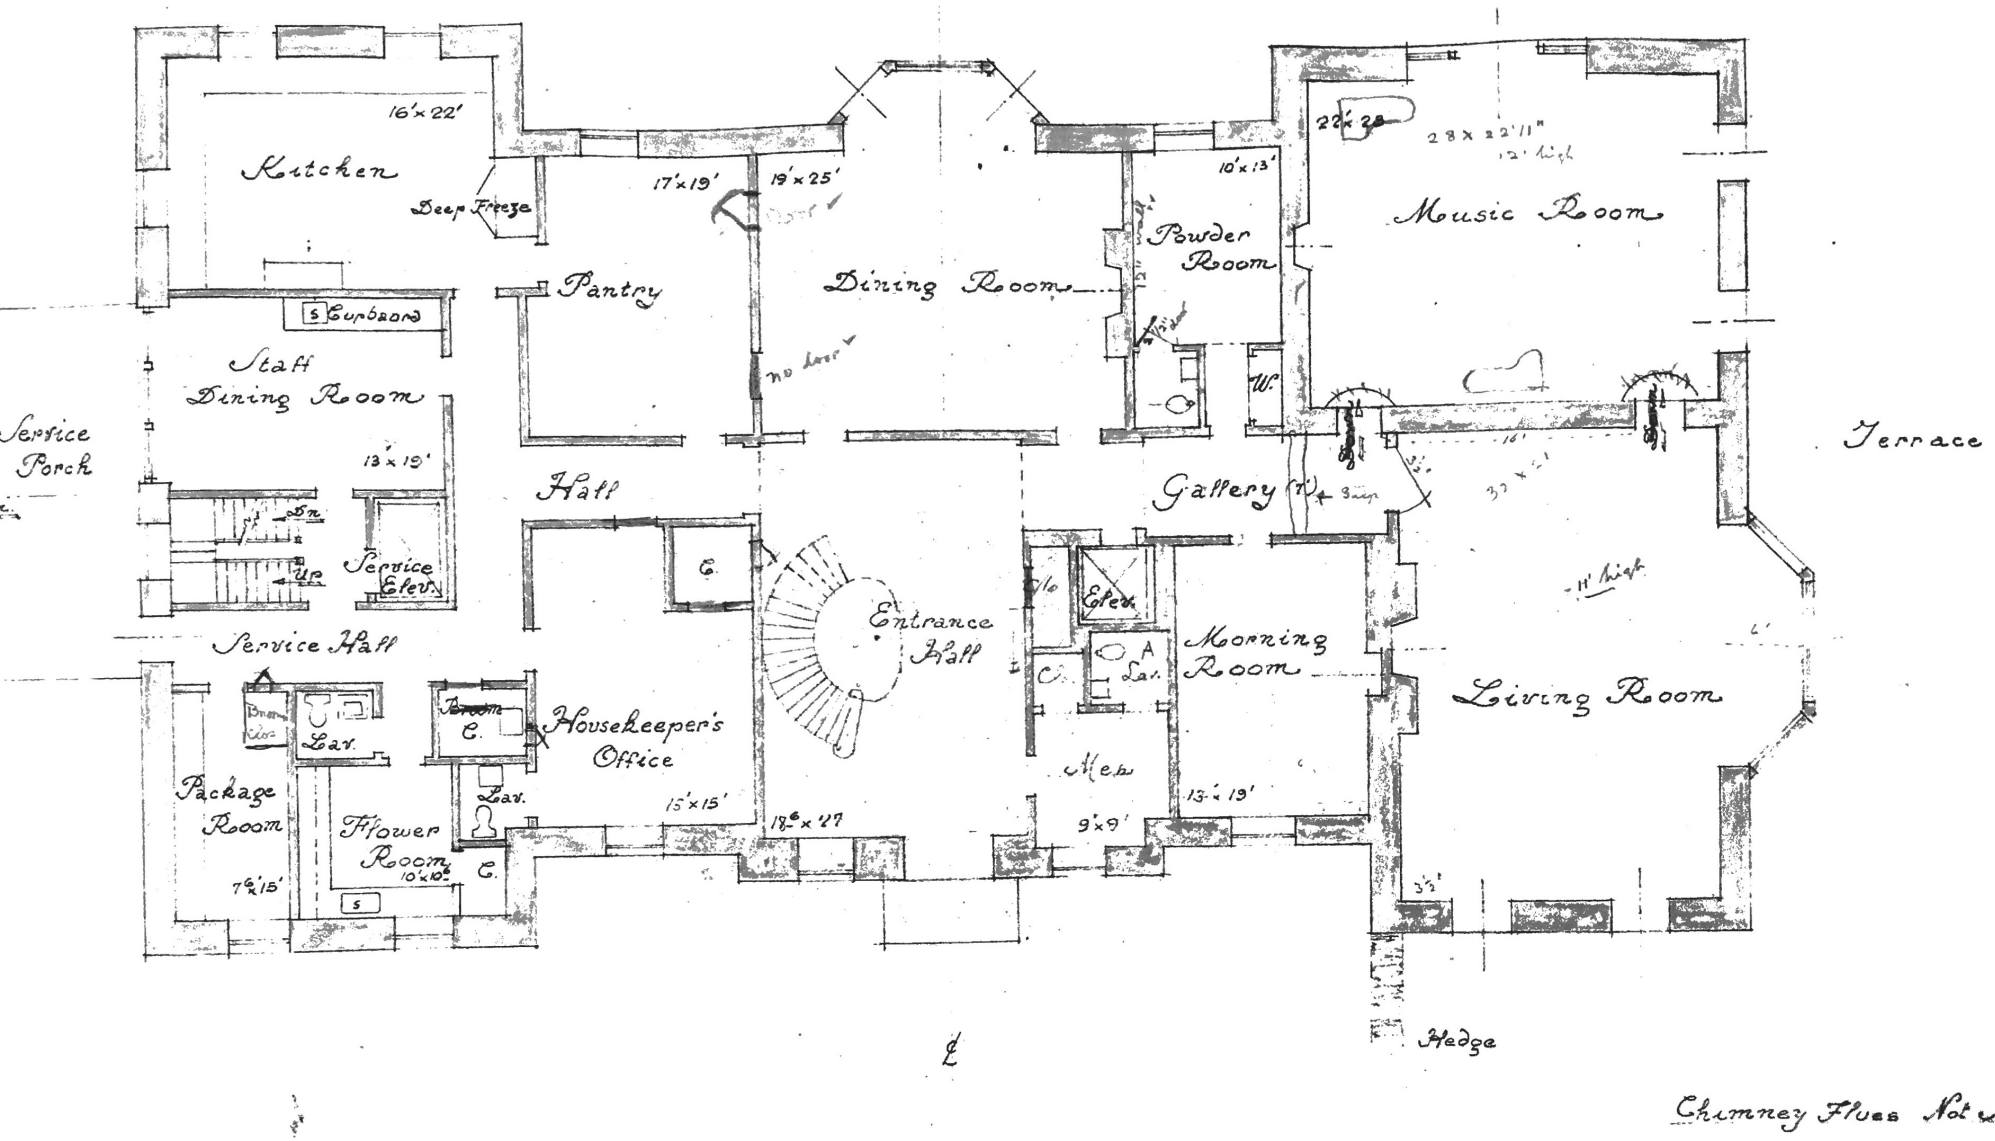

FIRST FLOOR PLAN

Scale : 1/8" = 1'-0"

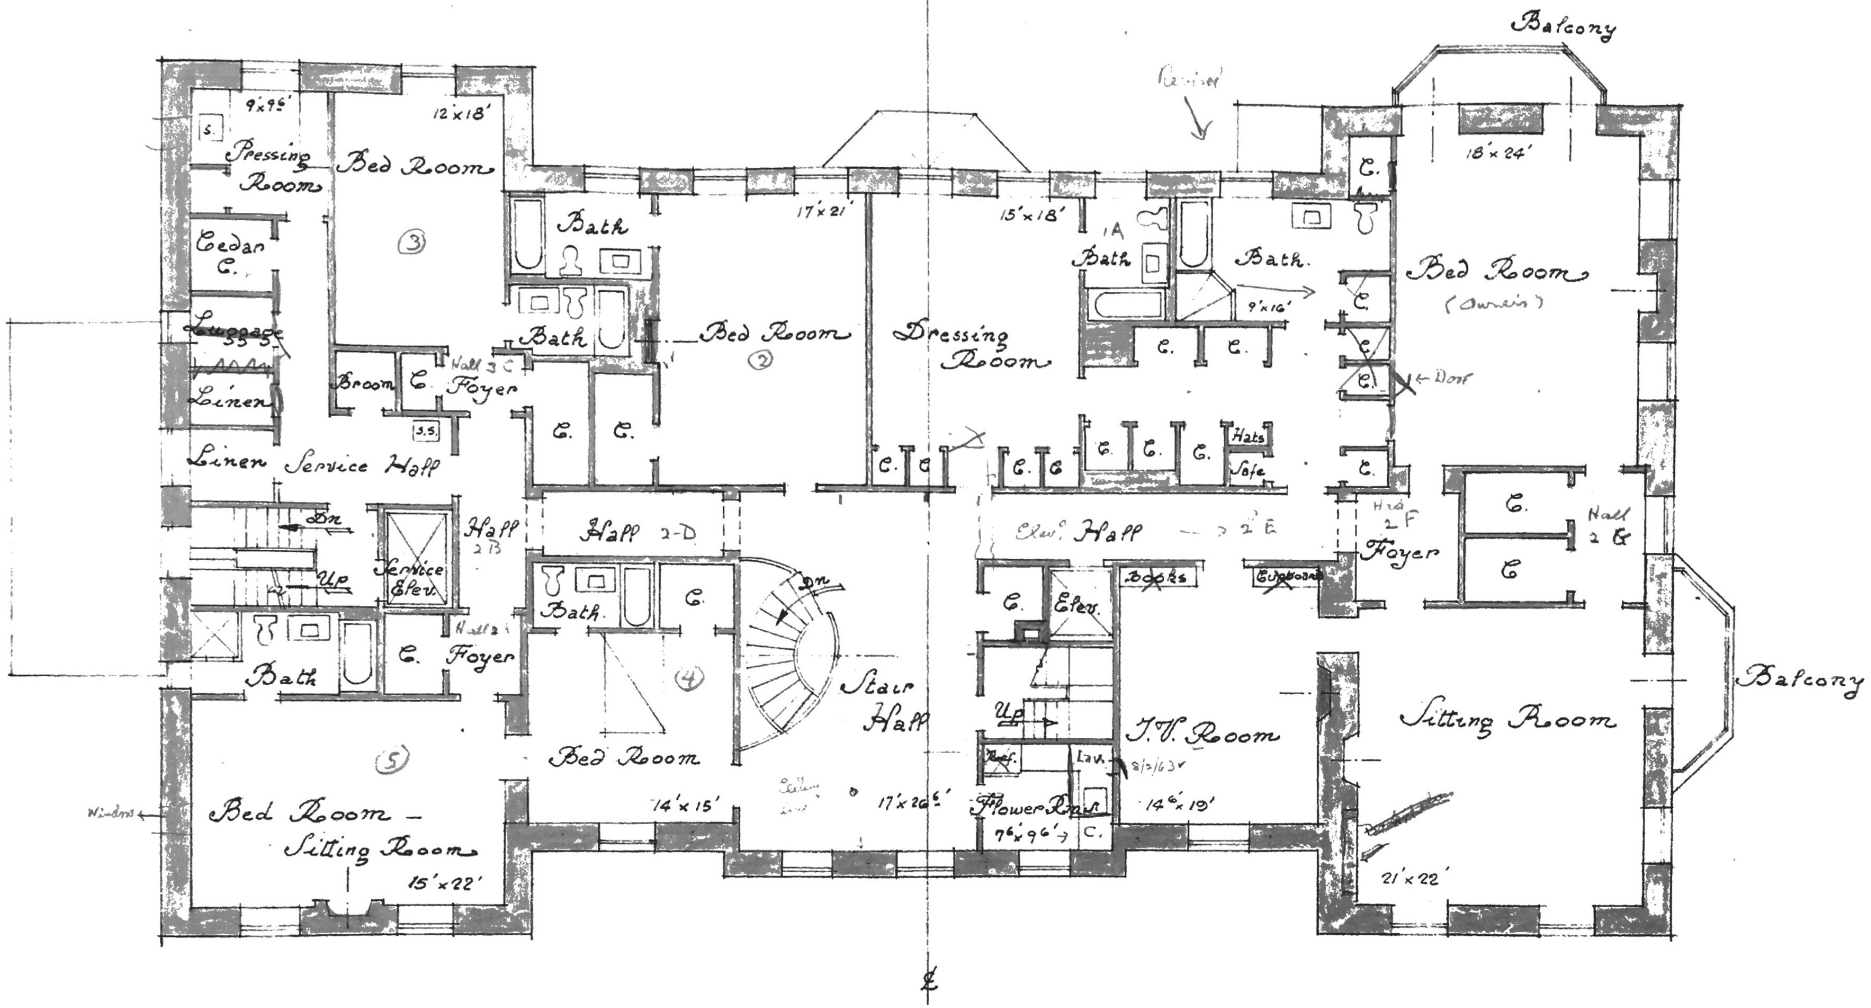

SECOND FLOOR PLAN

Scale: 1/8" = 1'-0"

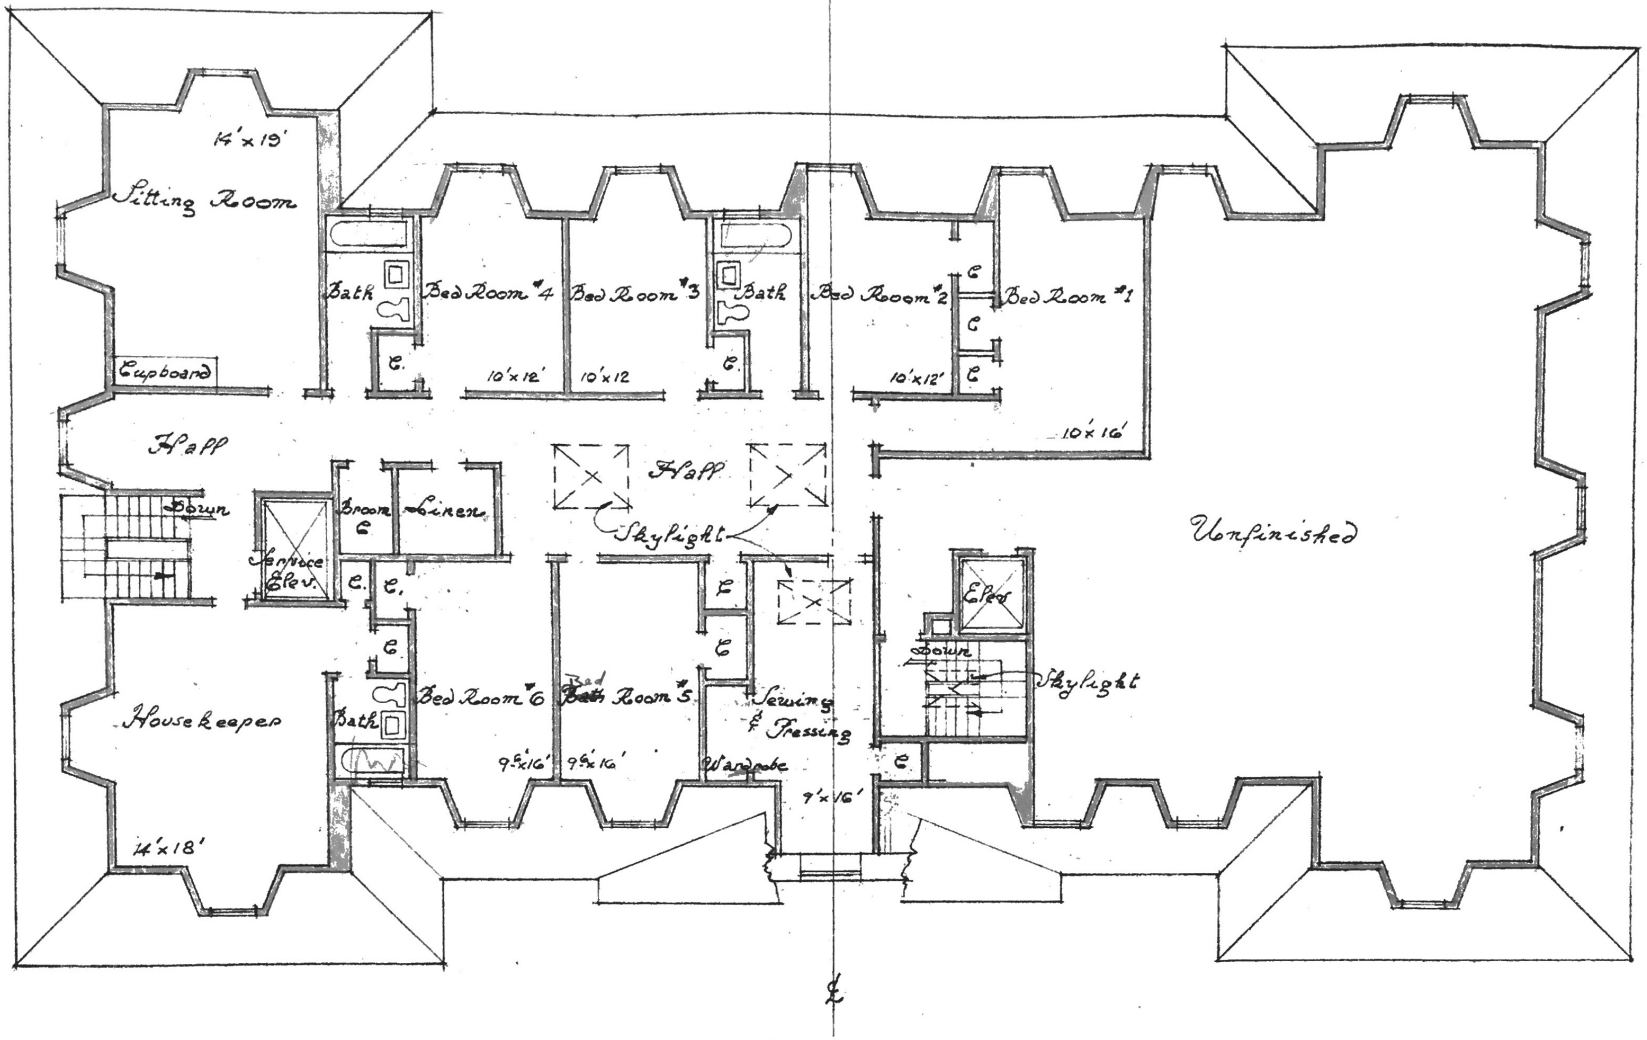

THIRD FLOOR PLAN

Scale: 1/8" = 1'-0"

Mott

EAST ELEVATION

SCALE ÷ 1/8 = 1-0"

WEST ELEVATION

SCALE ¼" = 1'-0"

SOUTH ELEVATION

1'-0"

REVISED JULY 12, 1967 HJ

House for
Mrs JOHN D. ROCKEFELLER, Jr
Pocantico Hills
Tarrytown, New York

HABS, NY, 119-, 592, 3

NORTH ELEVATION

SCALE - 1/4" = 1'-0

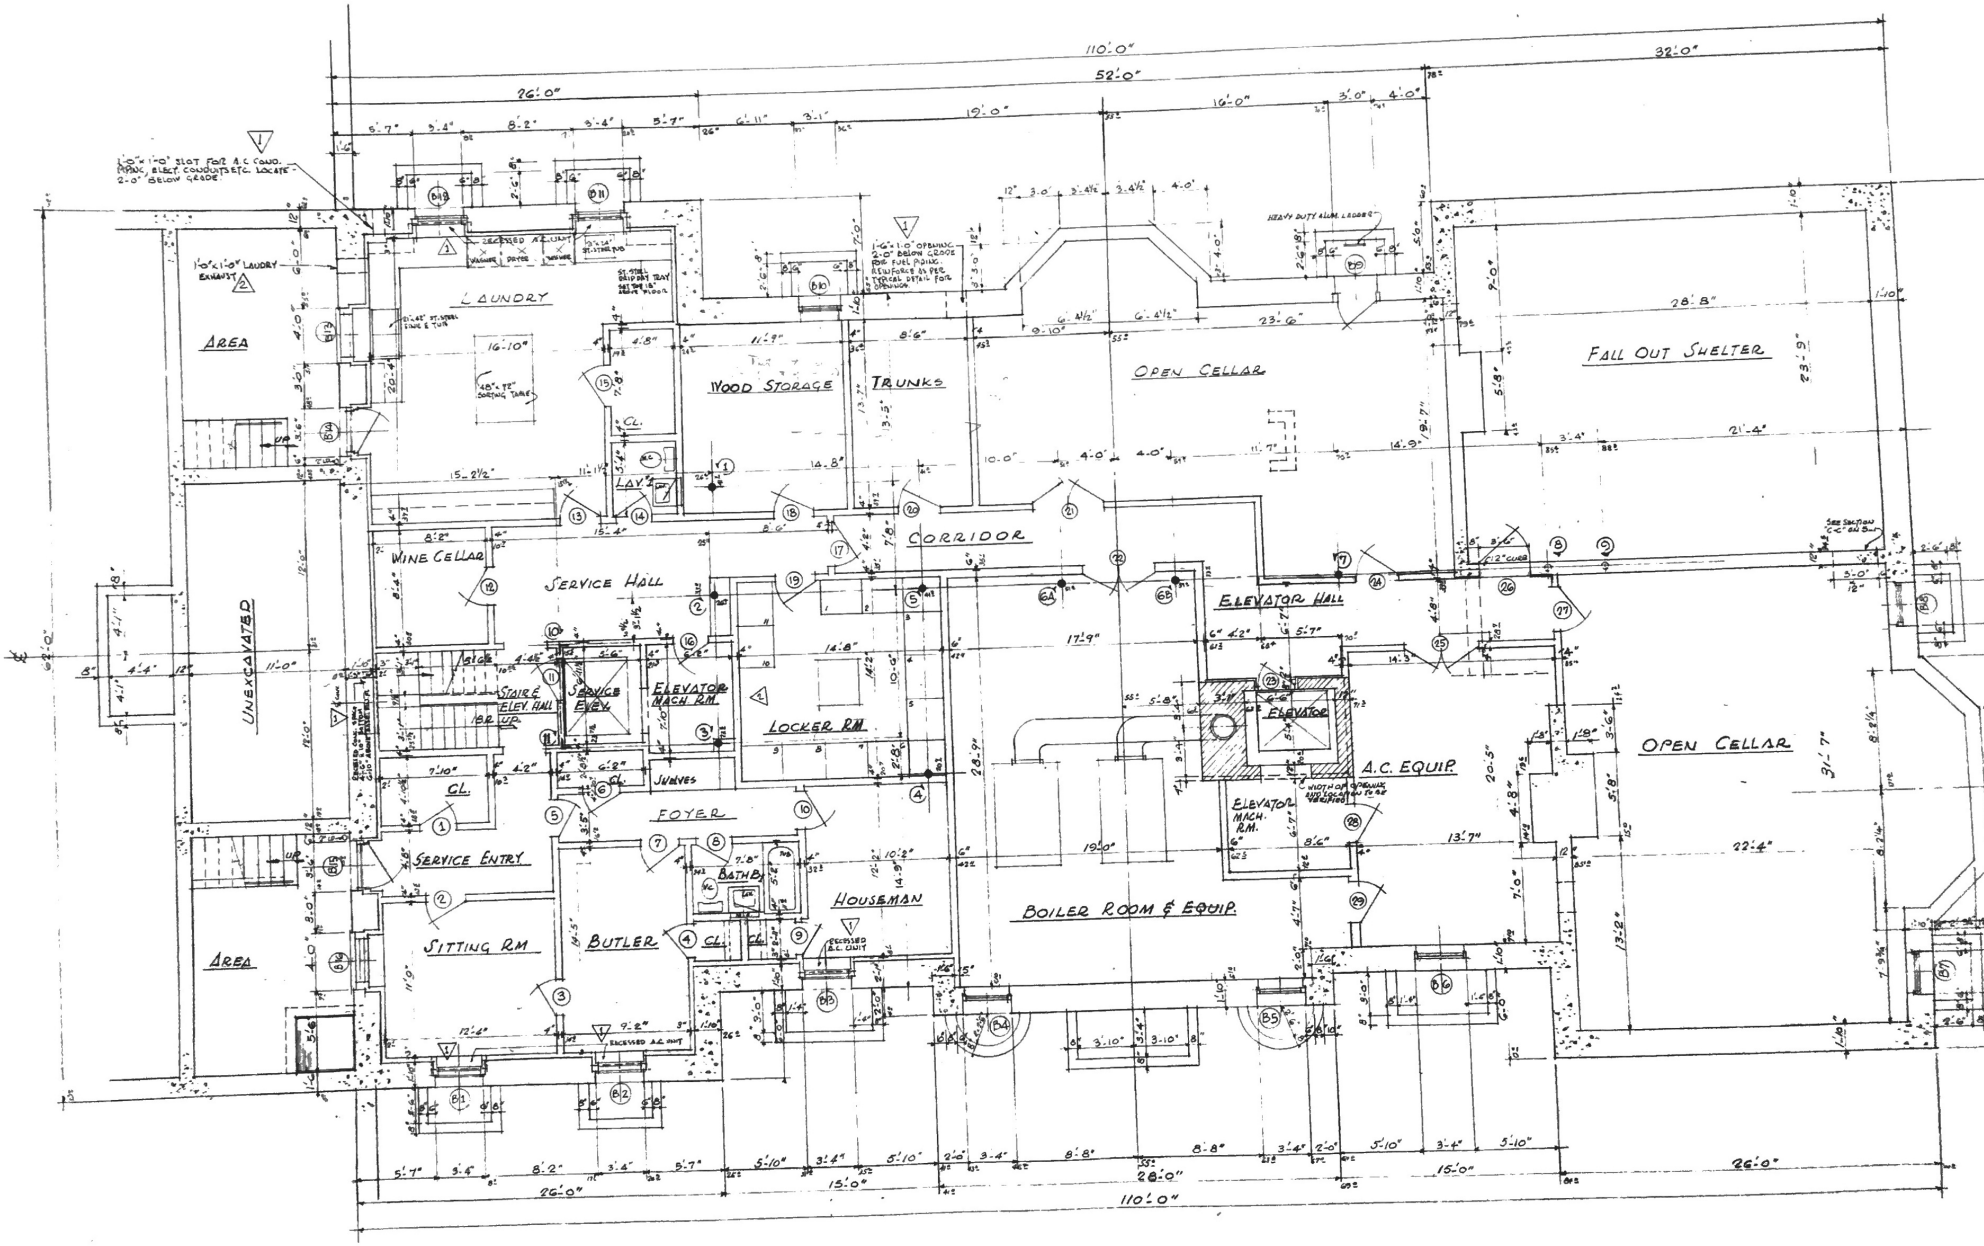

NOTE:
1. FOR LOCATION OF PLUMBING, HEATING, VENTILATING AND ELECTRICAL LINES SLEEVES ETC. - SEE PLUMBING, HEATING VENTILATING AND ELECTRICAL PLANS
2. PROVIDE POCKETS FOR BEAMS - SEE 1ST TIER FRAMING PLAN S-1
3. DIMENSION SHOWN ARE TO THE ROUGH OR TO THE FINISH AS INDICATED
4. FOR FOUNDATION PLAN SEE DWG. #S.01 - FOR DETAILS SEE S-02
5. FOR DETAILS OF EXTERIOR DOORS AND WINDOWS FOR THIS FLOOR SEE DWG.# 101, 102 & 103

BASEMENT PLAN

FIN. FL. EL. 466.50

SCALE: 1/4" = 1'-0"

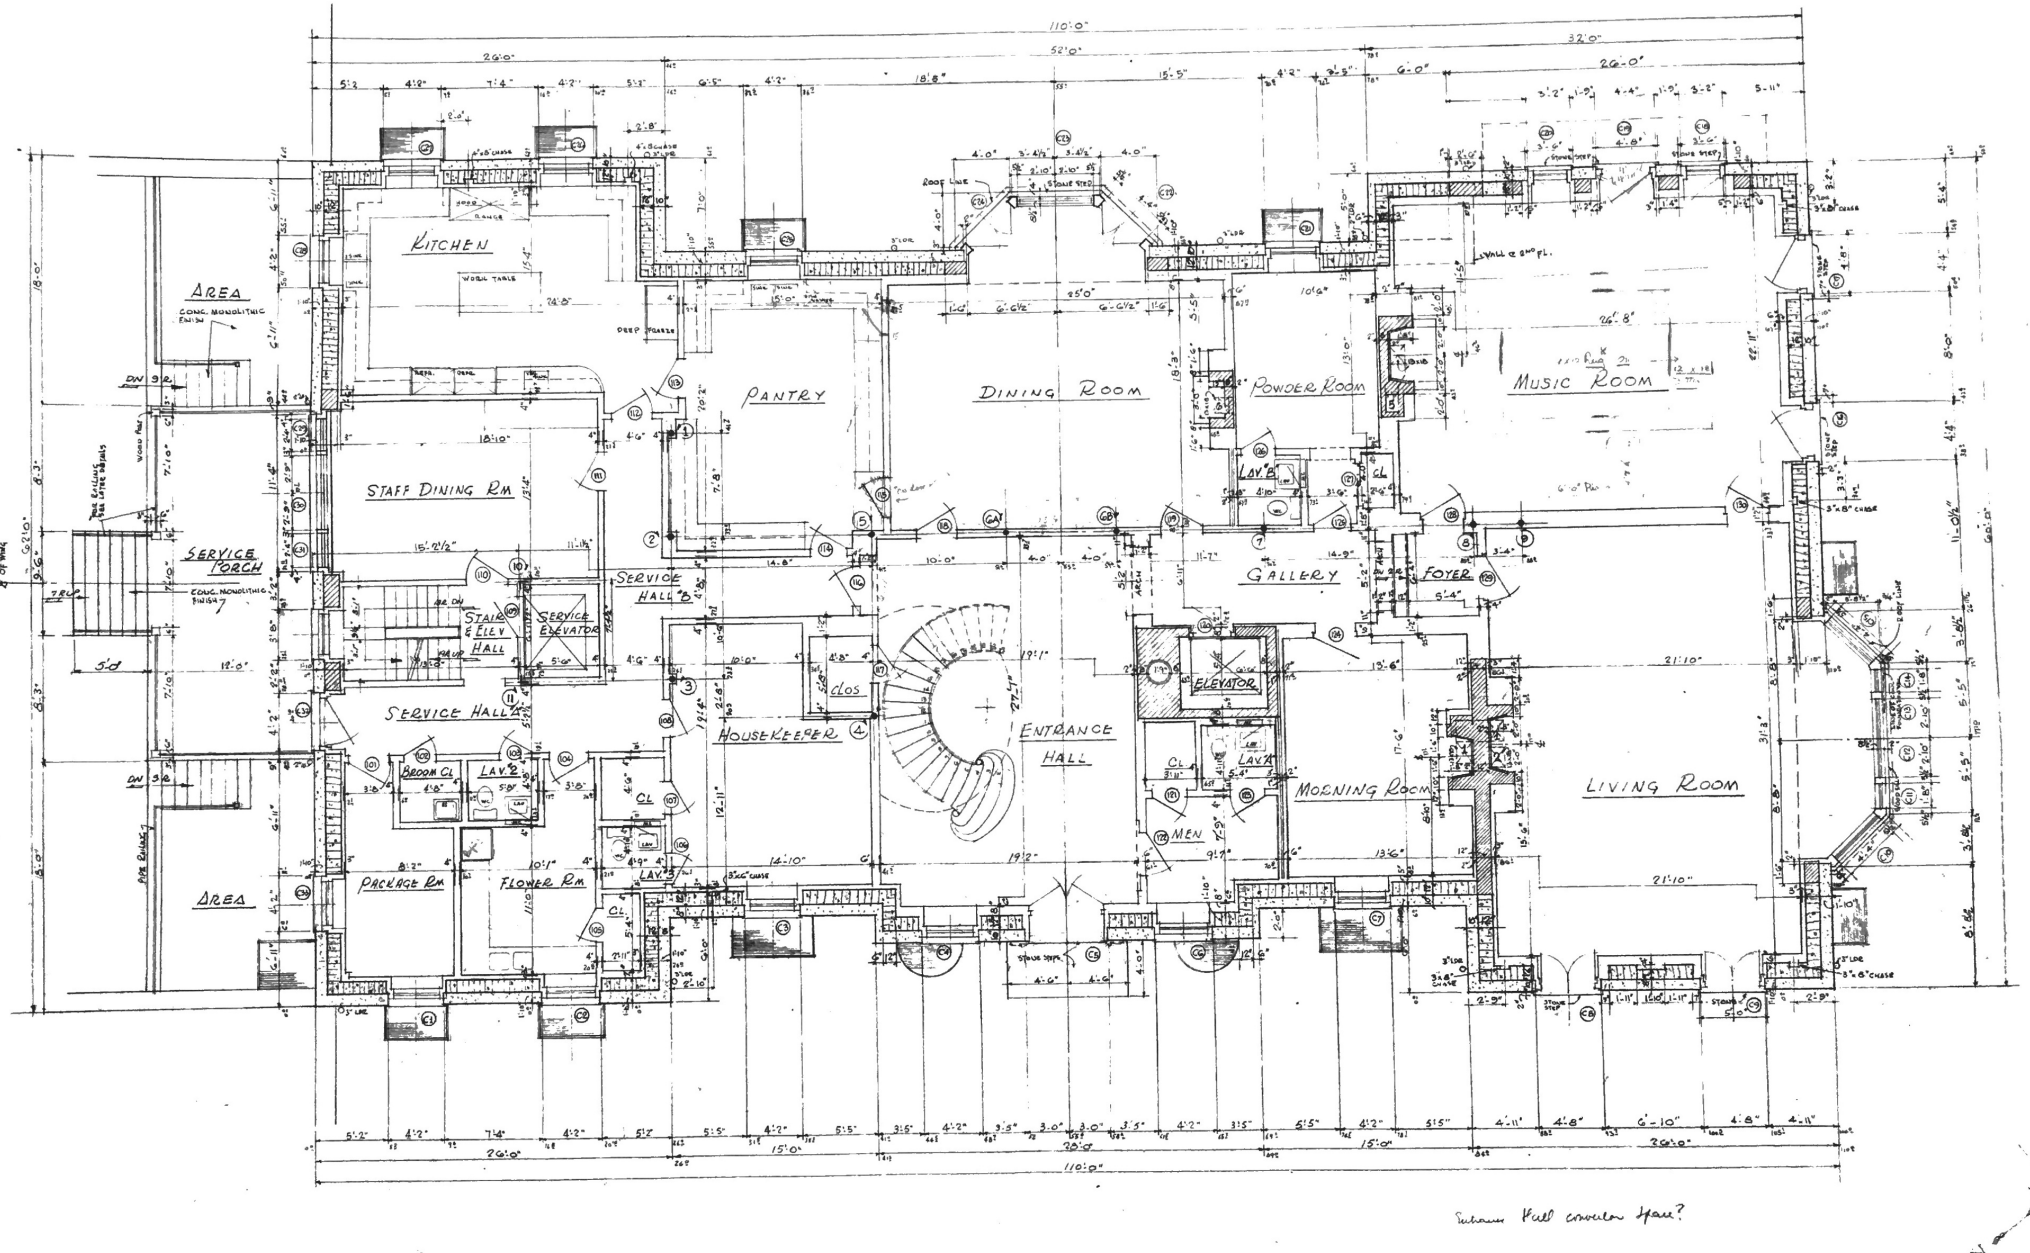

Entrance Hall crowded Here?

FIRST FLOOR PLAN

SCALE ¼" = 1'-0"

REVISED JULY 13, 19

House of
MRS. JOHN D. ROCK
Pocantico
Kingsbridge

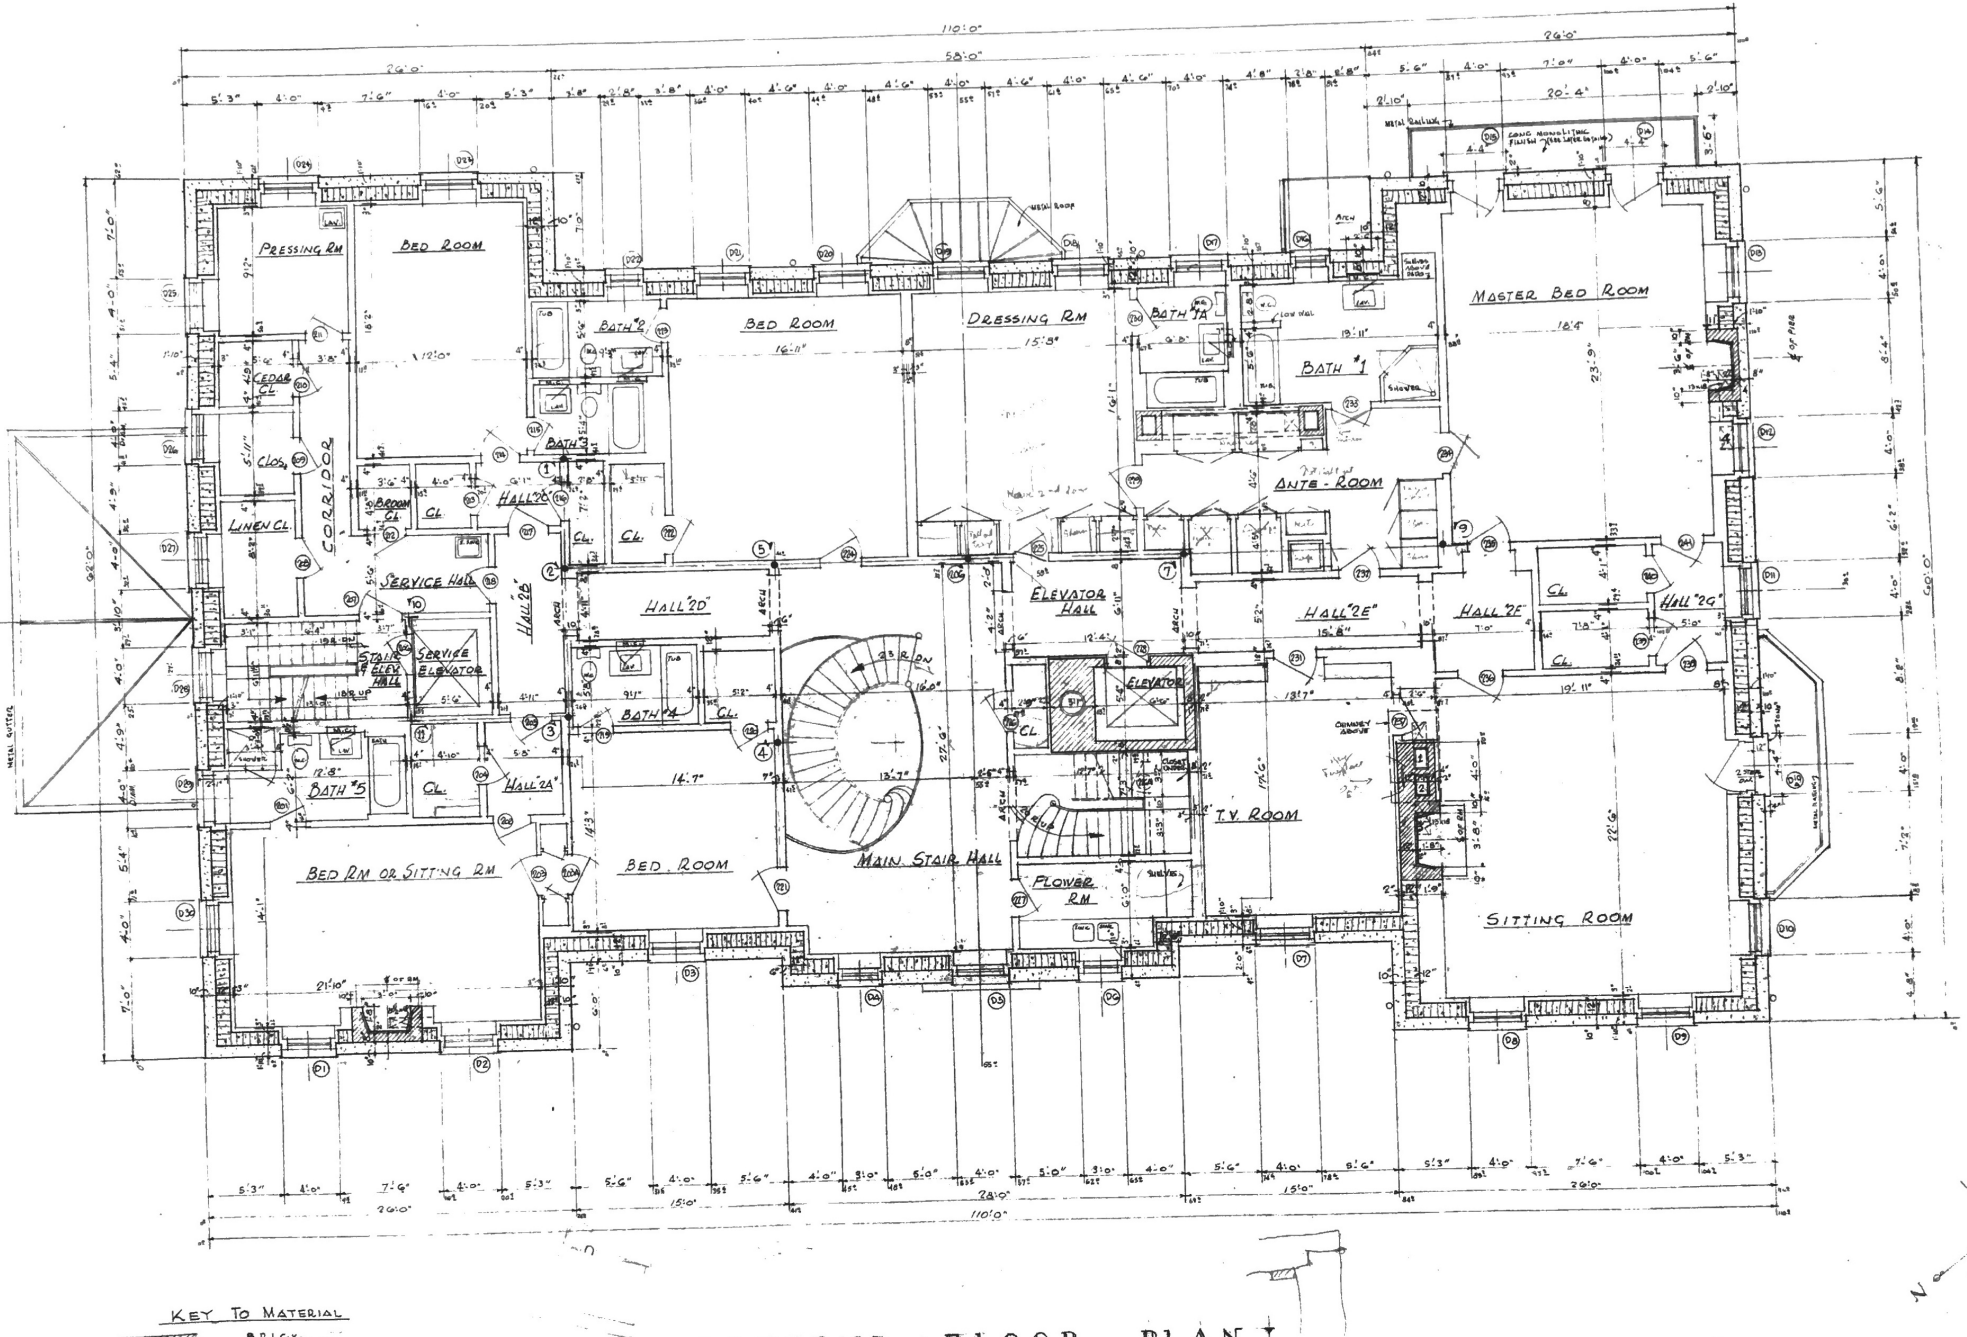

KEY TO MATERIAL

- BRICK
- FIRE BRICK
- LOAD BEARING CONC BLOCK
- STONE
- CINDER BLOCK FOR PARTITIONS ETC.
- CONCRETE
- COLUMN & COL NUMBER
- GLAZED BLOCK
- TERRA COTTA BLOCK

SECOND FLOOR PLAN

SCALE: 1/4" = 1'-0"

REVISED JULY 12, 1967 RD

House for
MRS JOHN D. ROCKE
Pocantico Hi
Tarrytown, New

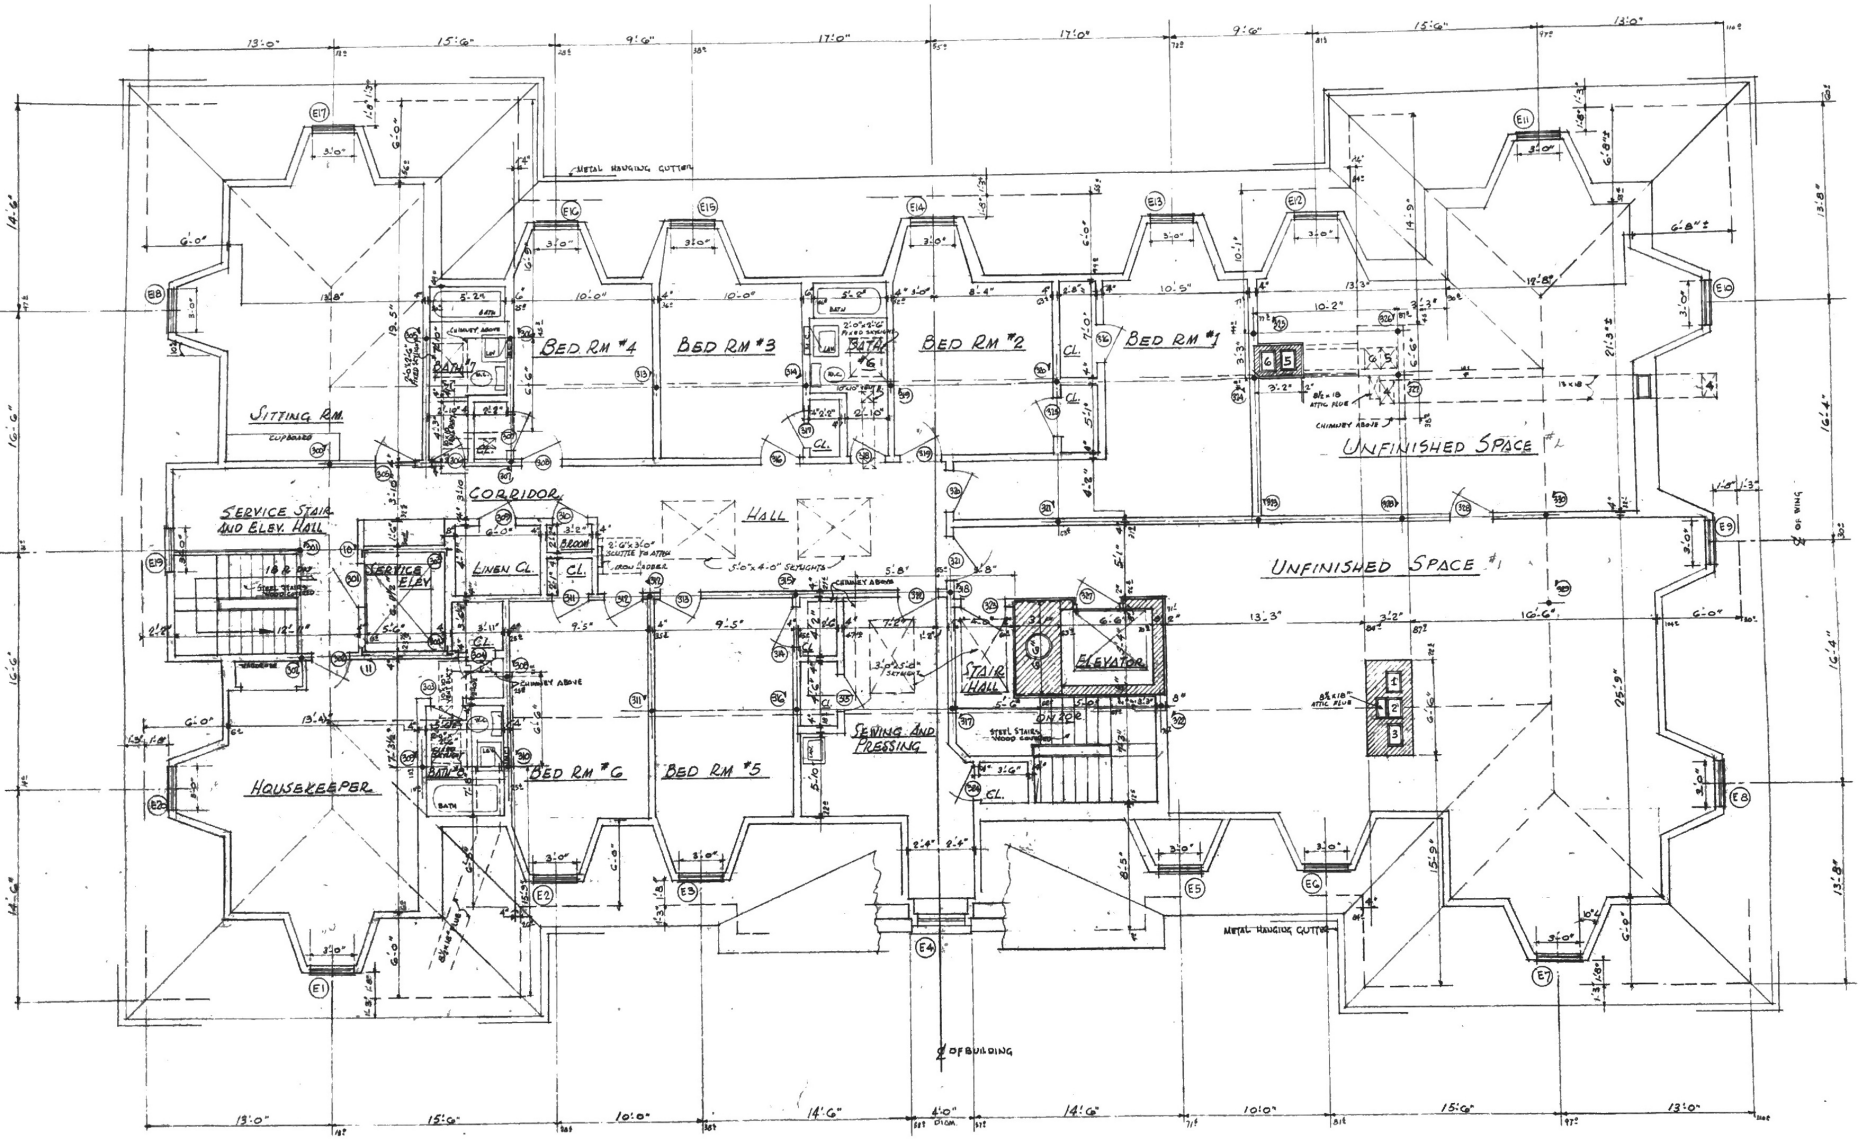

NOTE:
1. ALL DORMER SPLAY AT 10°∠
2. DIMENSION TO COLUMNS SEE ROOF FRAMING PLAN S-4
3. FOR FLUE DETAILS ETC. SEE S-5 & S-6

THIRD FLOOR PLAN

SCALE ¼" = 1'-0"

REVISED JULY 12, 1962

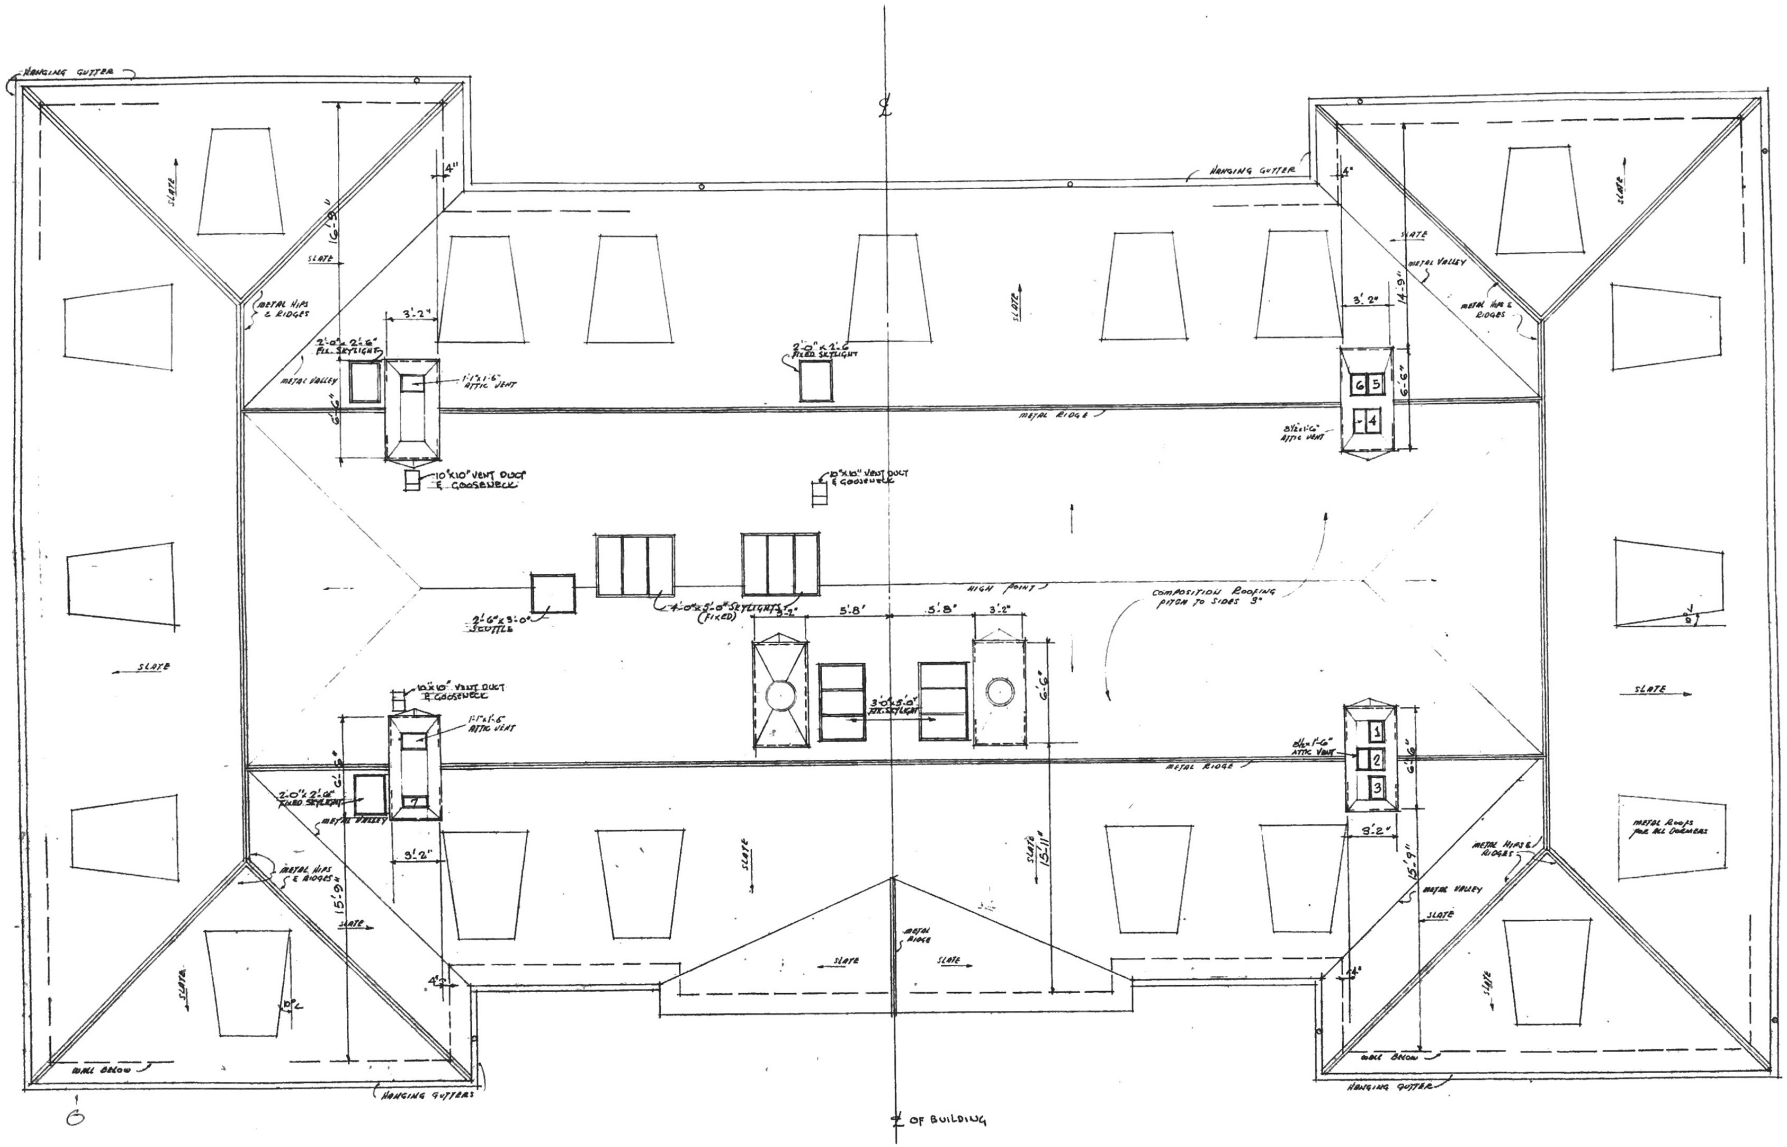

NOTE:
1. FLUES TO BE PROVIDED IN CHIMNEYS AS PER MECHANICAL REQUIREMENTS
2. SKYLTS, VENTS ETC. AS PER MECHANICAL & PLUMBING PLANS.
3. ALL DORMER SPLAYS @ 10° ∠

ROOF PLAN

SCALE: 1/8" = 1.0"

REVISED JULY 72